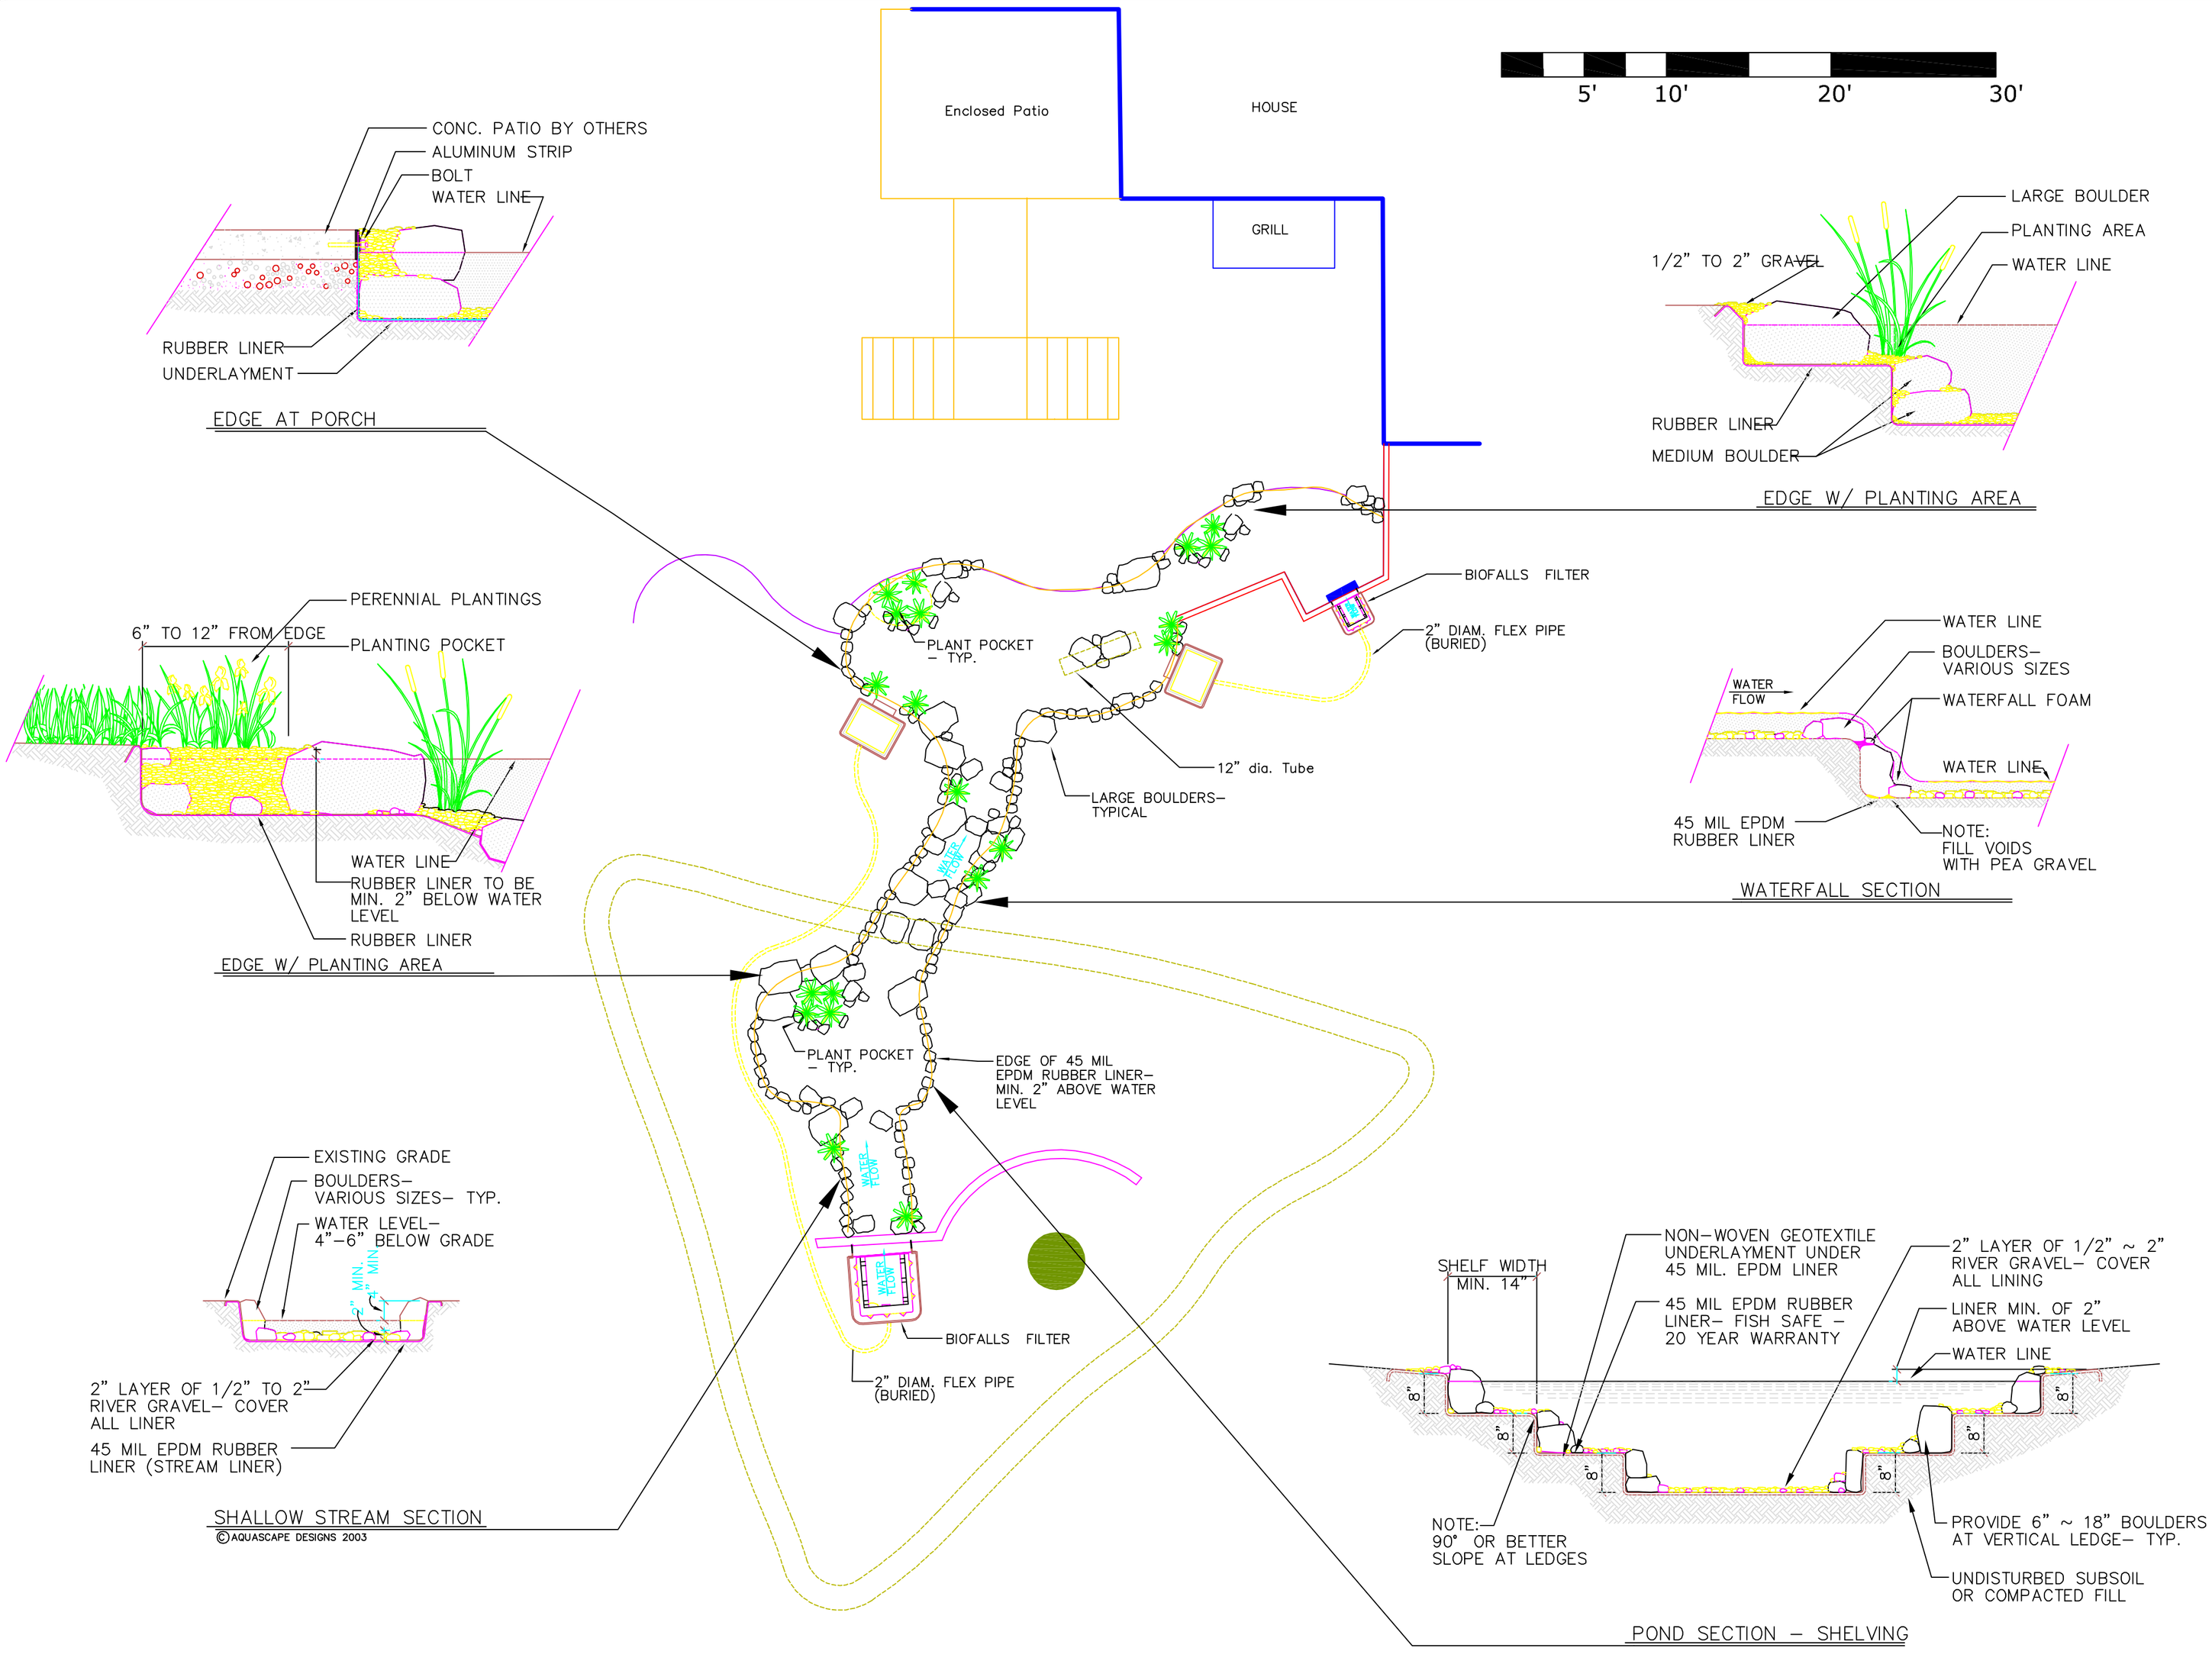

General Notes:

Project Name & Address:

SALLOUM

314 Moss Side Dr.

Athens, Georgia 30607

VISION landscaping & associates inc.

www.vision-landscaping.com

Project: Salloum	Sheet: Stream & Pond Details
Date: April 2006	
Scale: NTS	